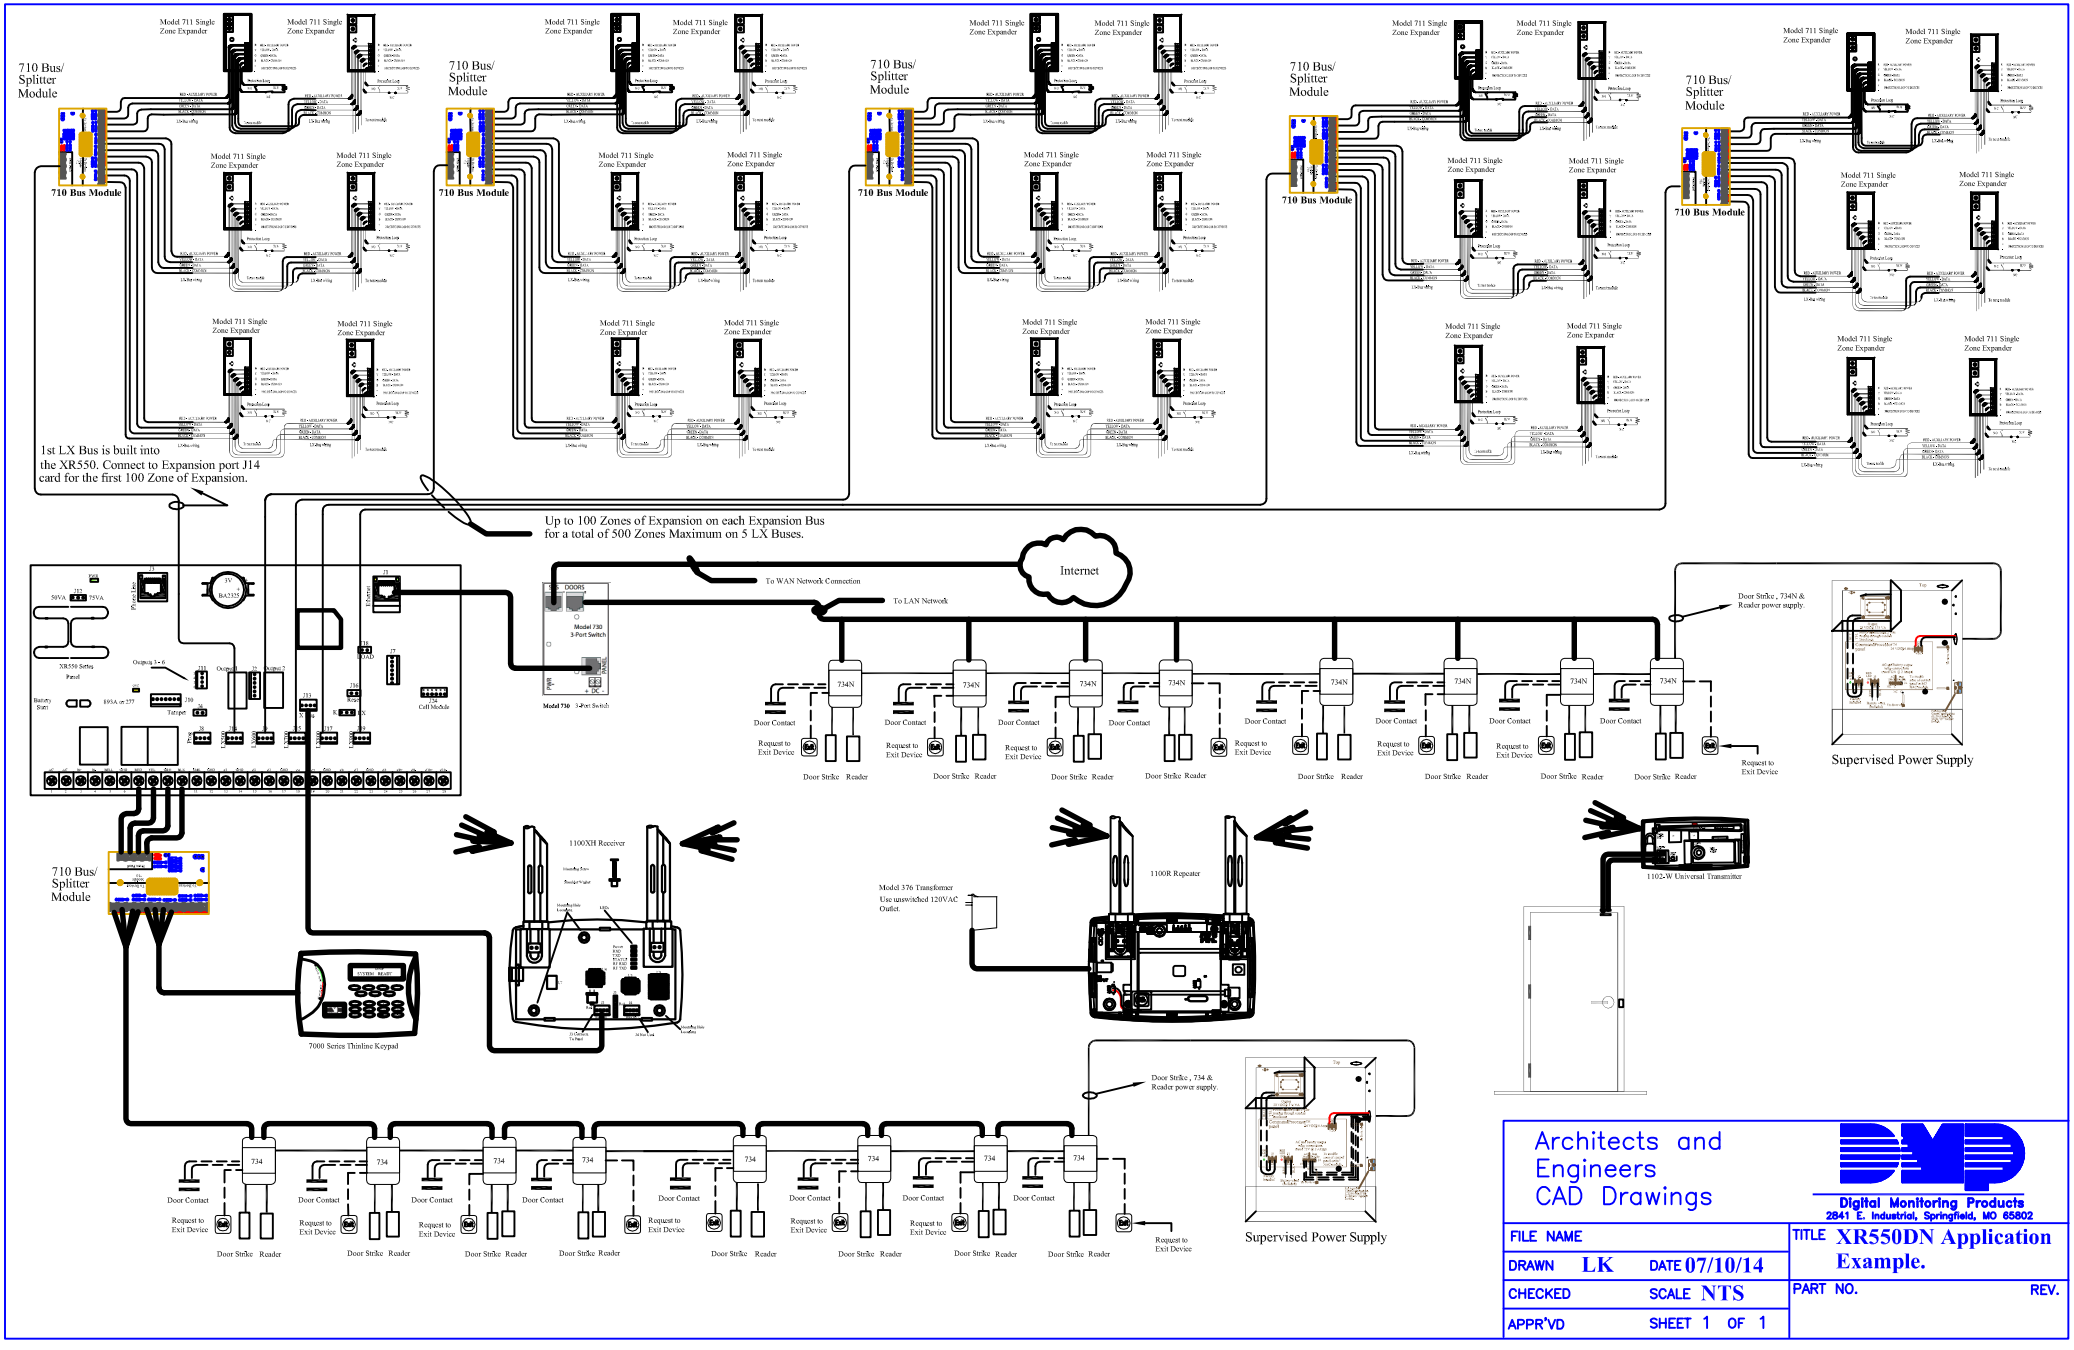
710 Bus/ Splitter Module
710 Bus Module
Model 711 Single Zone Expander
1st LX Bus is built into the XR550. Connect to Expansion port J14 card for the first 100 Zone of Expansion.
Up to 100 Zones of Expansion on each Expansion Bus for a total of 500 Zones Maximum on 5 LX Buses.
Internet
To WAN Network Connection
To LAN Network
Model 730 3-Port Switch
734N
Door Contact
Request to Exit Device
Door Strike
Reader
Door Strike , 734N & Reader power supply.
Supervised Power Supply
1100XH Receiver
1100R Repeater
Model 376 Transformer Use unswitched 120VAC Outlet.
1102-W Universal Transmitter
7000 Series Thinline Keypad
734
Door Strike , 734 & Reader power supply.
Supervised Power Supply
Architects and Engineers CAD Drawings
Digital Monitoring Products
2841 E. Industrial, Springfield, MO 65802
FILE NAME
DRAWN LK DATE 07/10/14
CHECKED SCALE NTS
APPR'VD SHEET 1 OF 1
TITLE XR550DN Application Example.
PART NO. REV.